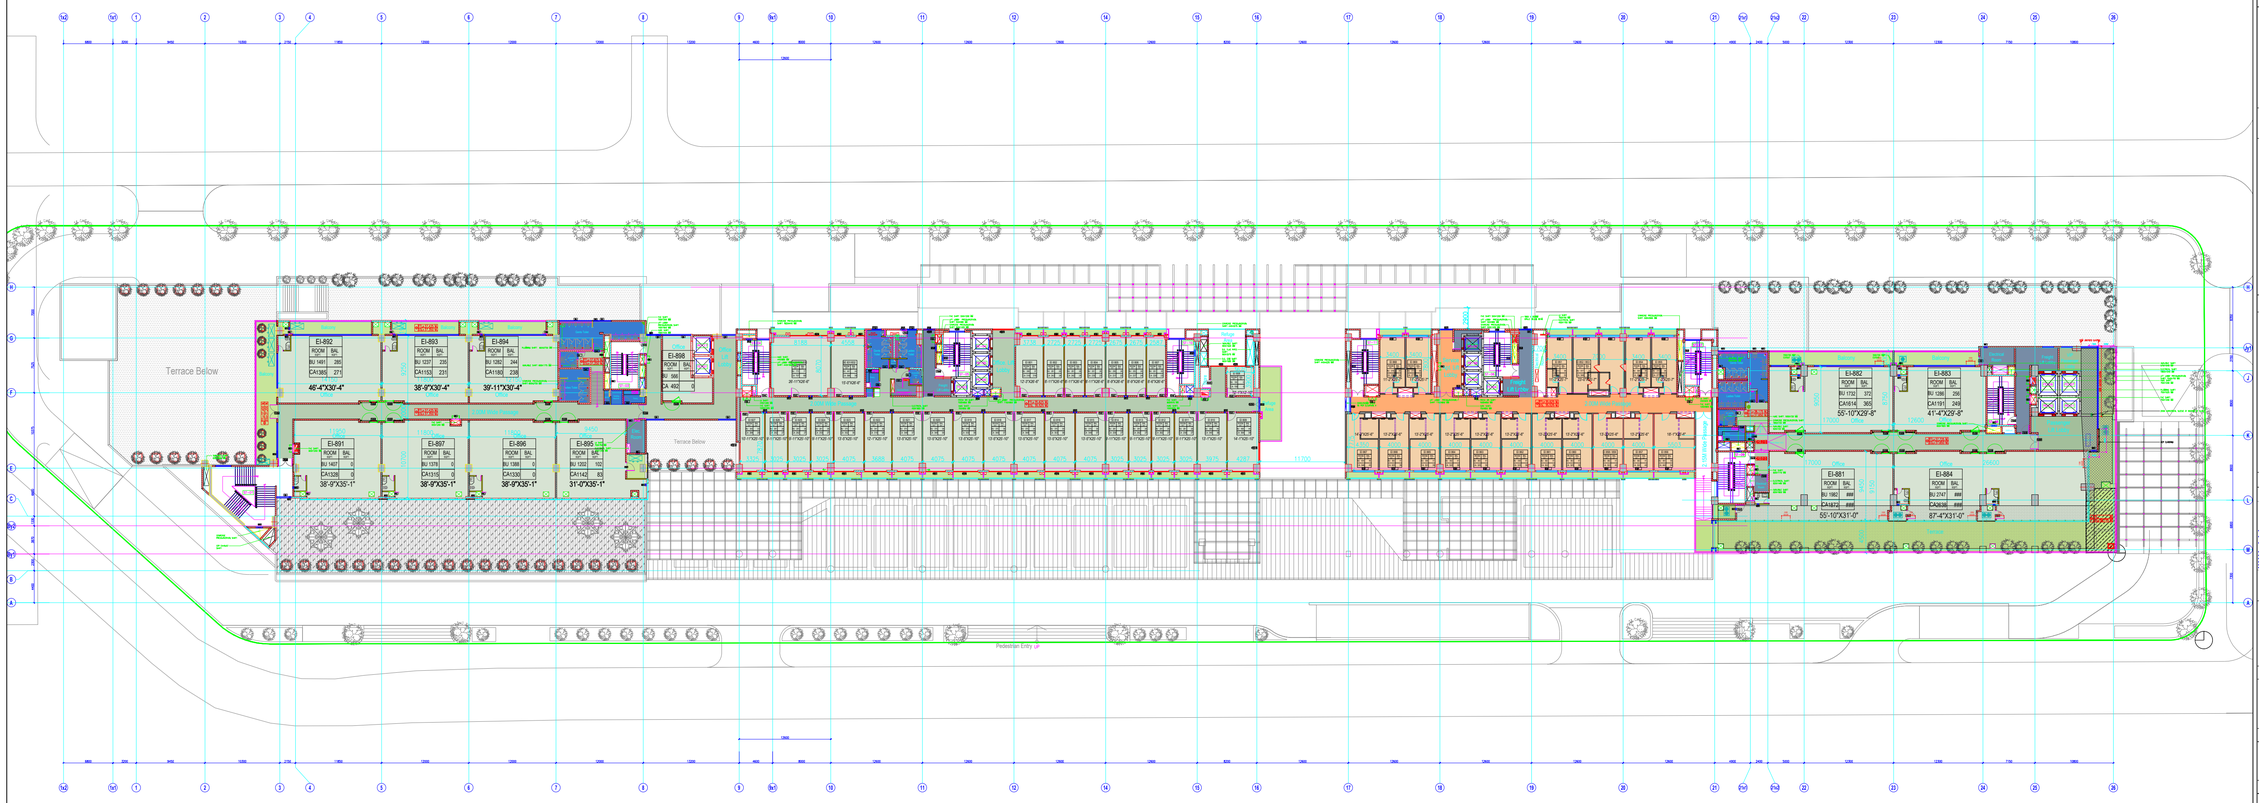

EIGH

COPYRIGHT AND RIGHT OF REPRODUCTION OF THIS DRAWING OR ANY PORTION

GENERAL NOTES

1. The Contractor is responsible for the correct setting out of the buildings/shopfront and all external and internal walls with particular reference to boundaries, building lines and setting out points.
2. The Contractor is to verify all levels, heights and dimensions on site and is to check these against the drawing before putting any work in hand.
3. The Contractor is to locate and identify existing services on the site and to protect these from damage throughout the duration of the contract.
4. The Contractor is referred to the Standard Guidelines for Quality Control issued by this office for all minimum requirements for workmanship and materials. This document is to be used in conjunction with this drawing.
5. Any errors, discrepancies or omissions are to be reported to the Architect immediately
6. Contractor is to build in Approved D.P.C.'s, whether or not these are shown on drawings, to all external walls at each floor, beam or parapet level and to all windows, doors, grilles or other opening in external walls. Cavity walls to have stepped D.P.C.'s.
7. Any queries arising from all the above must be reported to the Architects for clarification before any work is put in hand.
8. Do not scale this drawing; refer to figured dimensions only

REVISIONS

REV	DATE	ISSUED	DESCRIPTION
R0	-	-	-

LEGEND

REFERENCE DRAWING NO.

SPECIAL NOTES

KEY PLAN

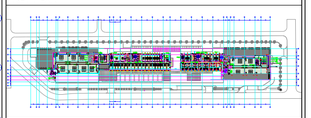

PROJECT DESCRIPTION

CP-67 AT MOHALI

CLIENT

Unity Group
G-3, Aggarwal Corporate Tower 23, Rajendra Place,
New Delhi – 110008 Ph. 011 – 2580 6666, info@unitygroup.in

CONSULTANTS

STRUCTURAL CONSULTANT

Newtech Inprastructure Pvt. Ltd.
581/4, Main road, Chirag Delhi, New Delhi-110017
PH: 011-27515220 , 011-29251044, 9560198381
Email :- nutech581@yahoo.in

MEP CONSULTANT

V Consulting
B-50, Soami Nagar, New Delhi-110056
Ph: 011-49848197, 011-49849205

ARCHITECT ON RECORD

Gian P Mathur & Associates Pvt. Ltd.
C-55, East Of Kailash, New Delhi - 110065
info@gpmindia.com
Ph: +91 - 11- 46599599

DRAWING ISSUED BY

DESIGN CONSULTANT

MUMBAI
A/401, Business Square,
Solitare Corporate Park, Chakala,
Andheri-East, Mumbai 400 093
Tel: 022 40664600
Fax: 022 40664800

JOHANNESBURG
Illovo Edge, cnr Fricker & Harries Rd.,
Illovo,P O Box 87819,
Houghton 2041, South Africa
Tel: +27 (0) 11 884 7111
Fax: +27 (0) 11 884 7110

DRAWING INTENTION

SCHEMATIC

DRAWING DESCRIPTION

GENERAL ARRANGEMENT PLAN
EIGHTH FLOOR

SCALE	1:300
DATE	26/09/2017
ISSUED	Amit
DRAWN	Sagar

N

PROJECT NO	DRAWING NO	REVISION
8288	02.0.10	R0